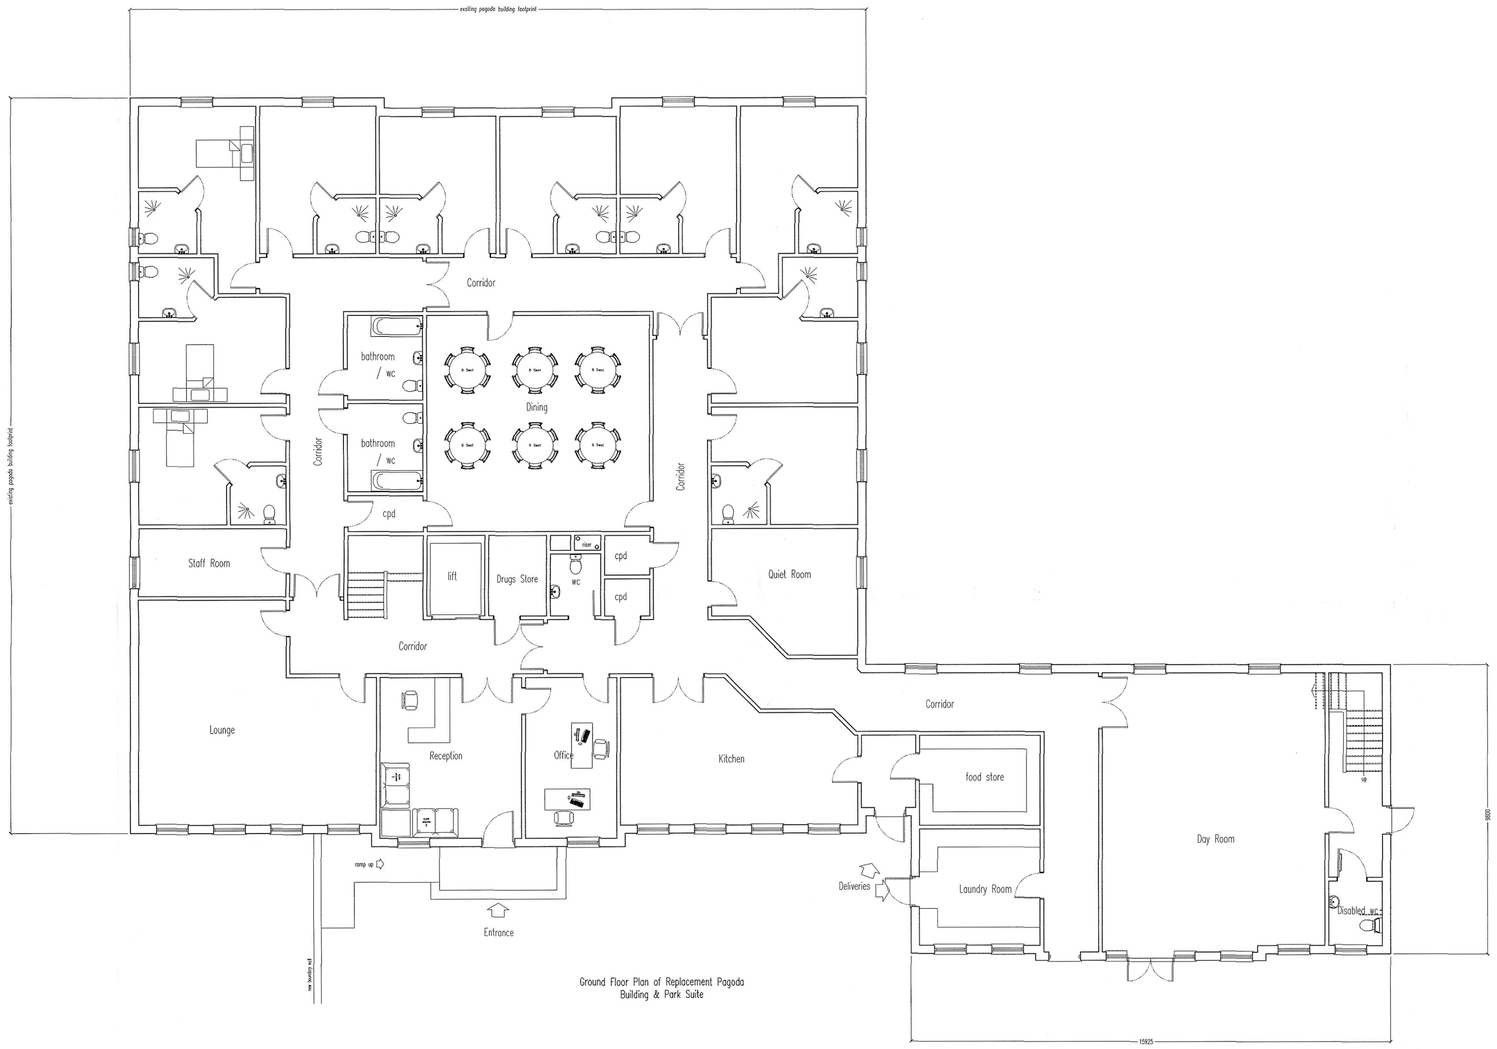

Ground Floor Plan of Replacement Pagoda Building & Park Suite

ORIGINAL

MEDWAY
22 APR 2009
RECEIVED

Rev: A – Updated 17.12.08

Date: Nov '08

Scale @A1: 1:100

Title:
Charing Health Care Ltd
Municipal Buildings Gillingham
Replacement Pagoda Building & Park Suite
Proposed Ground Floor Plan

Drawing No:
1039 / 08 / 201

crofton design services limited
3 Rice Parade, Fairway, Petts Wood Orpington, Kent. BR5 1EQ
t. 01689 836855 f. 01689 836855
e. design@croftondesign.co.uk
www.croftondesign.co.uk

© CDS Ltd. 2008

MC2009/0536